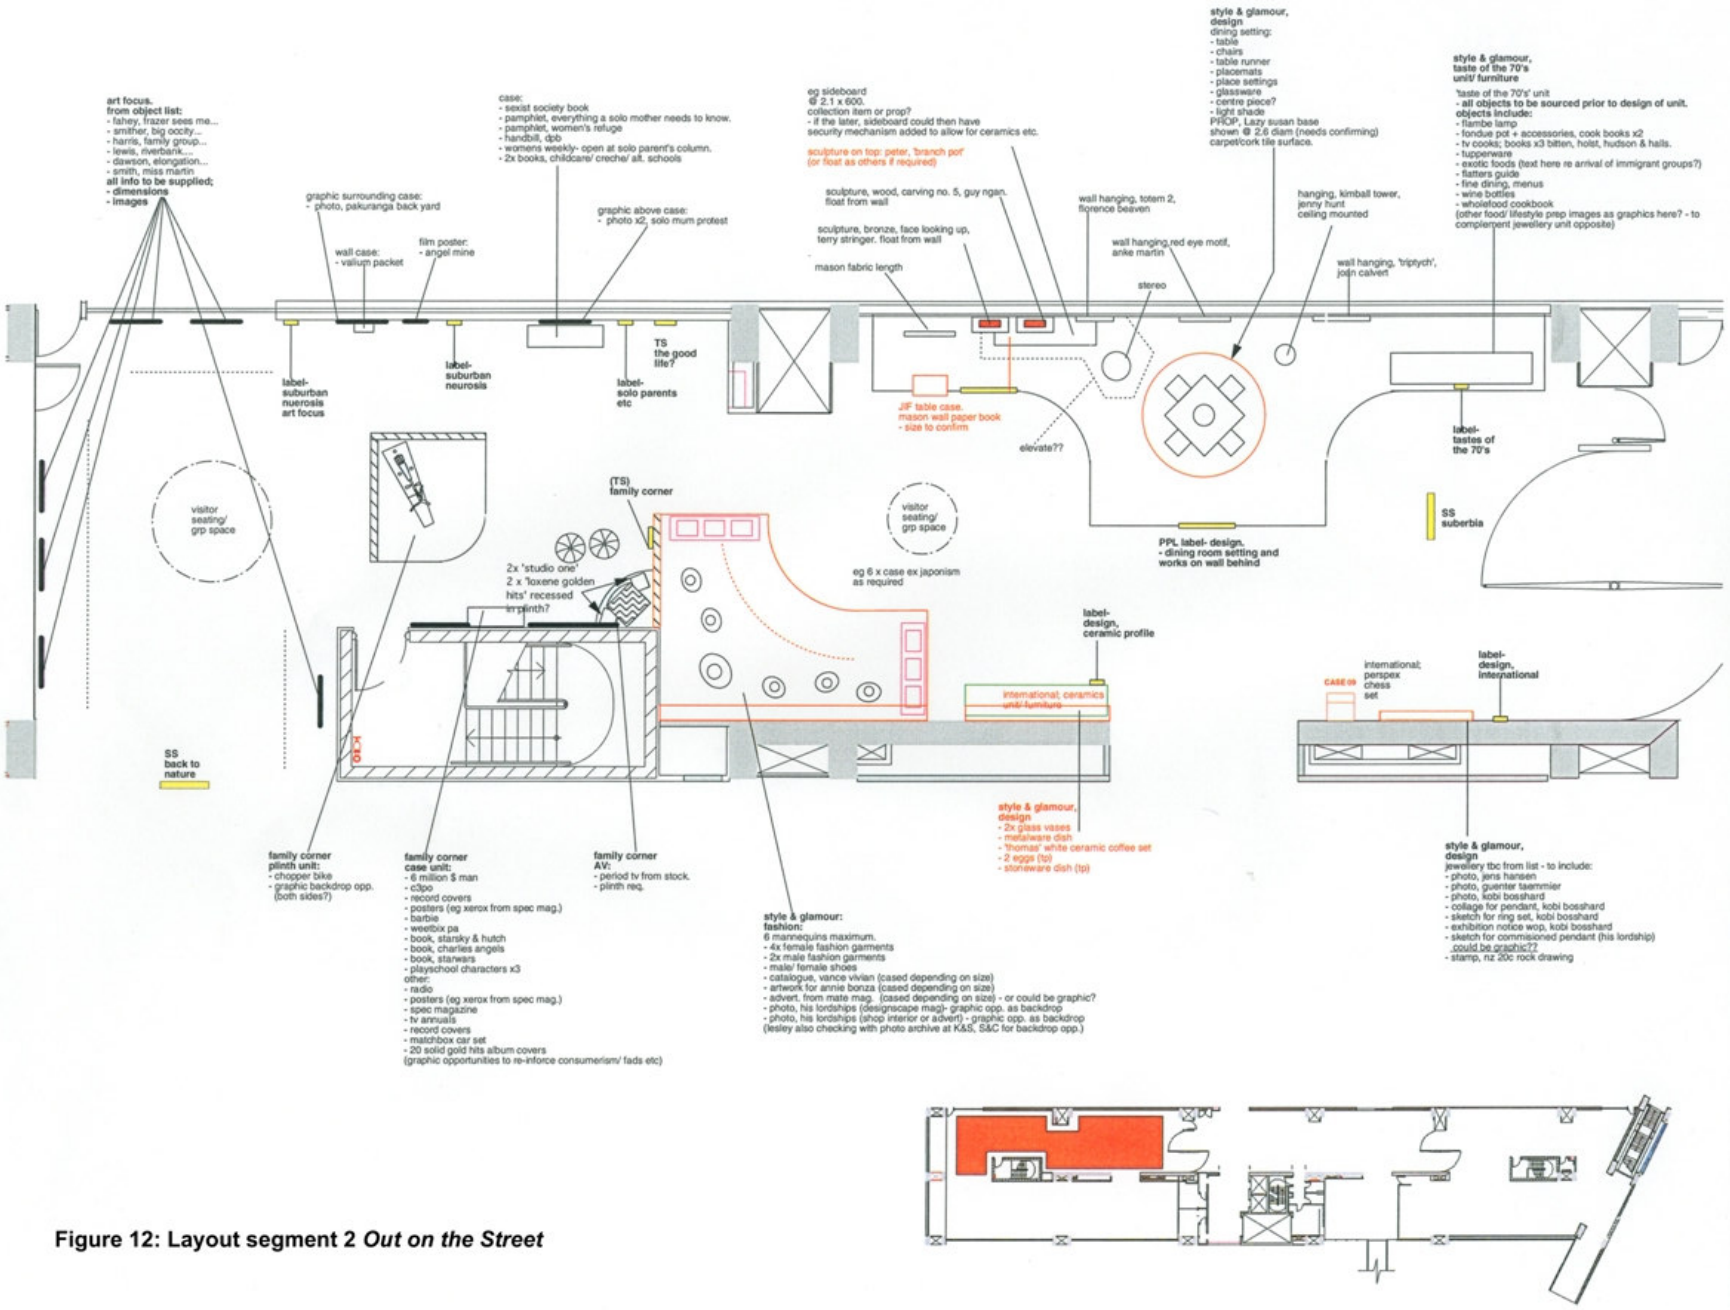

Figure 12: Layout segment 2 *Out on the Street*

Project Office, 2nd Fl.
Te Papa, Cable Street
Wellington, NZ
(tel) +64-4-381 7000
(fax) +64-4-381 7070

PROJECT TITLE

LEVEL 5 BOULEVARD

OUT ON THE STREET

DRAWING TITLE

SEGMENT 2. SUBURBIA AND NEW IDEALISM

Check all dimensions on site before commencing. Work to figured dimensions and report any discrepencies to the Contract Manager before proceeding with the work. This drawing is copyright and must not be retained, copied or used without the authority of the Museum of New Zealand

DRAWING STATUS	DATE ISSUED

ATTACHED CAD REFERENCE FILES

ex(OUT)1400

REVISION B 14/4/04

Doc. contractor:	
Drawn by:	LTF
Scale:	1:100
Date:	10/3/04
Checked by:	
App. by: MONZ	
Date:	